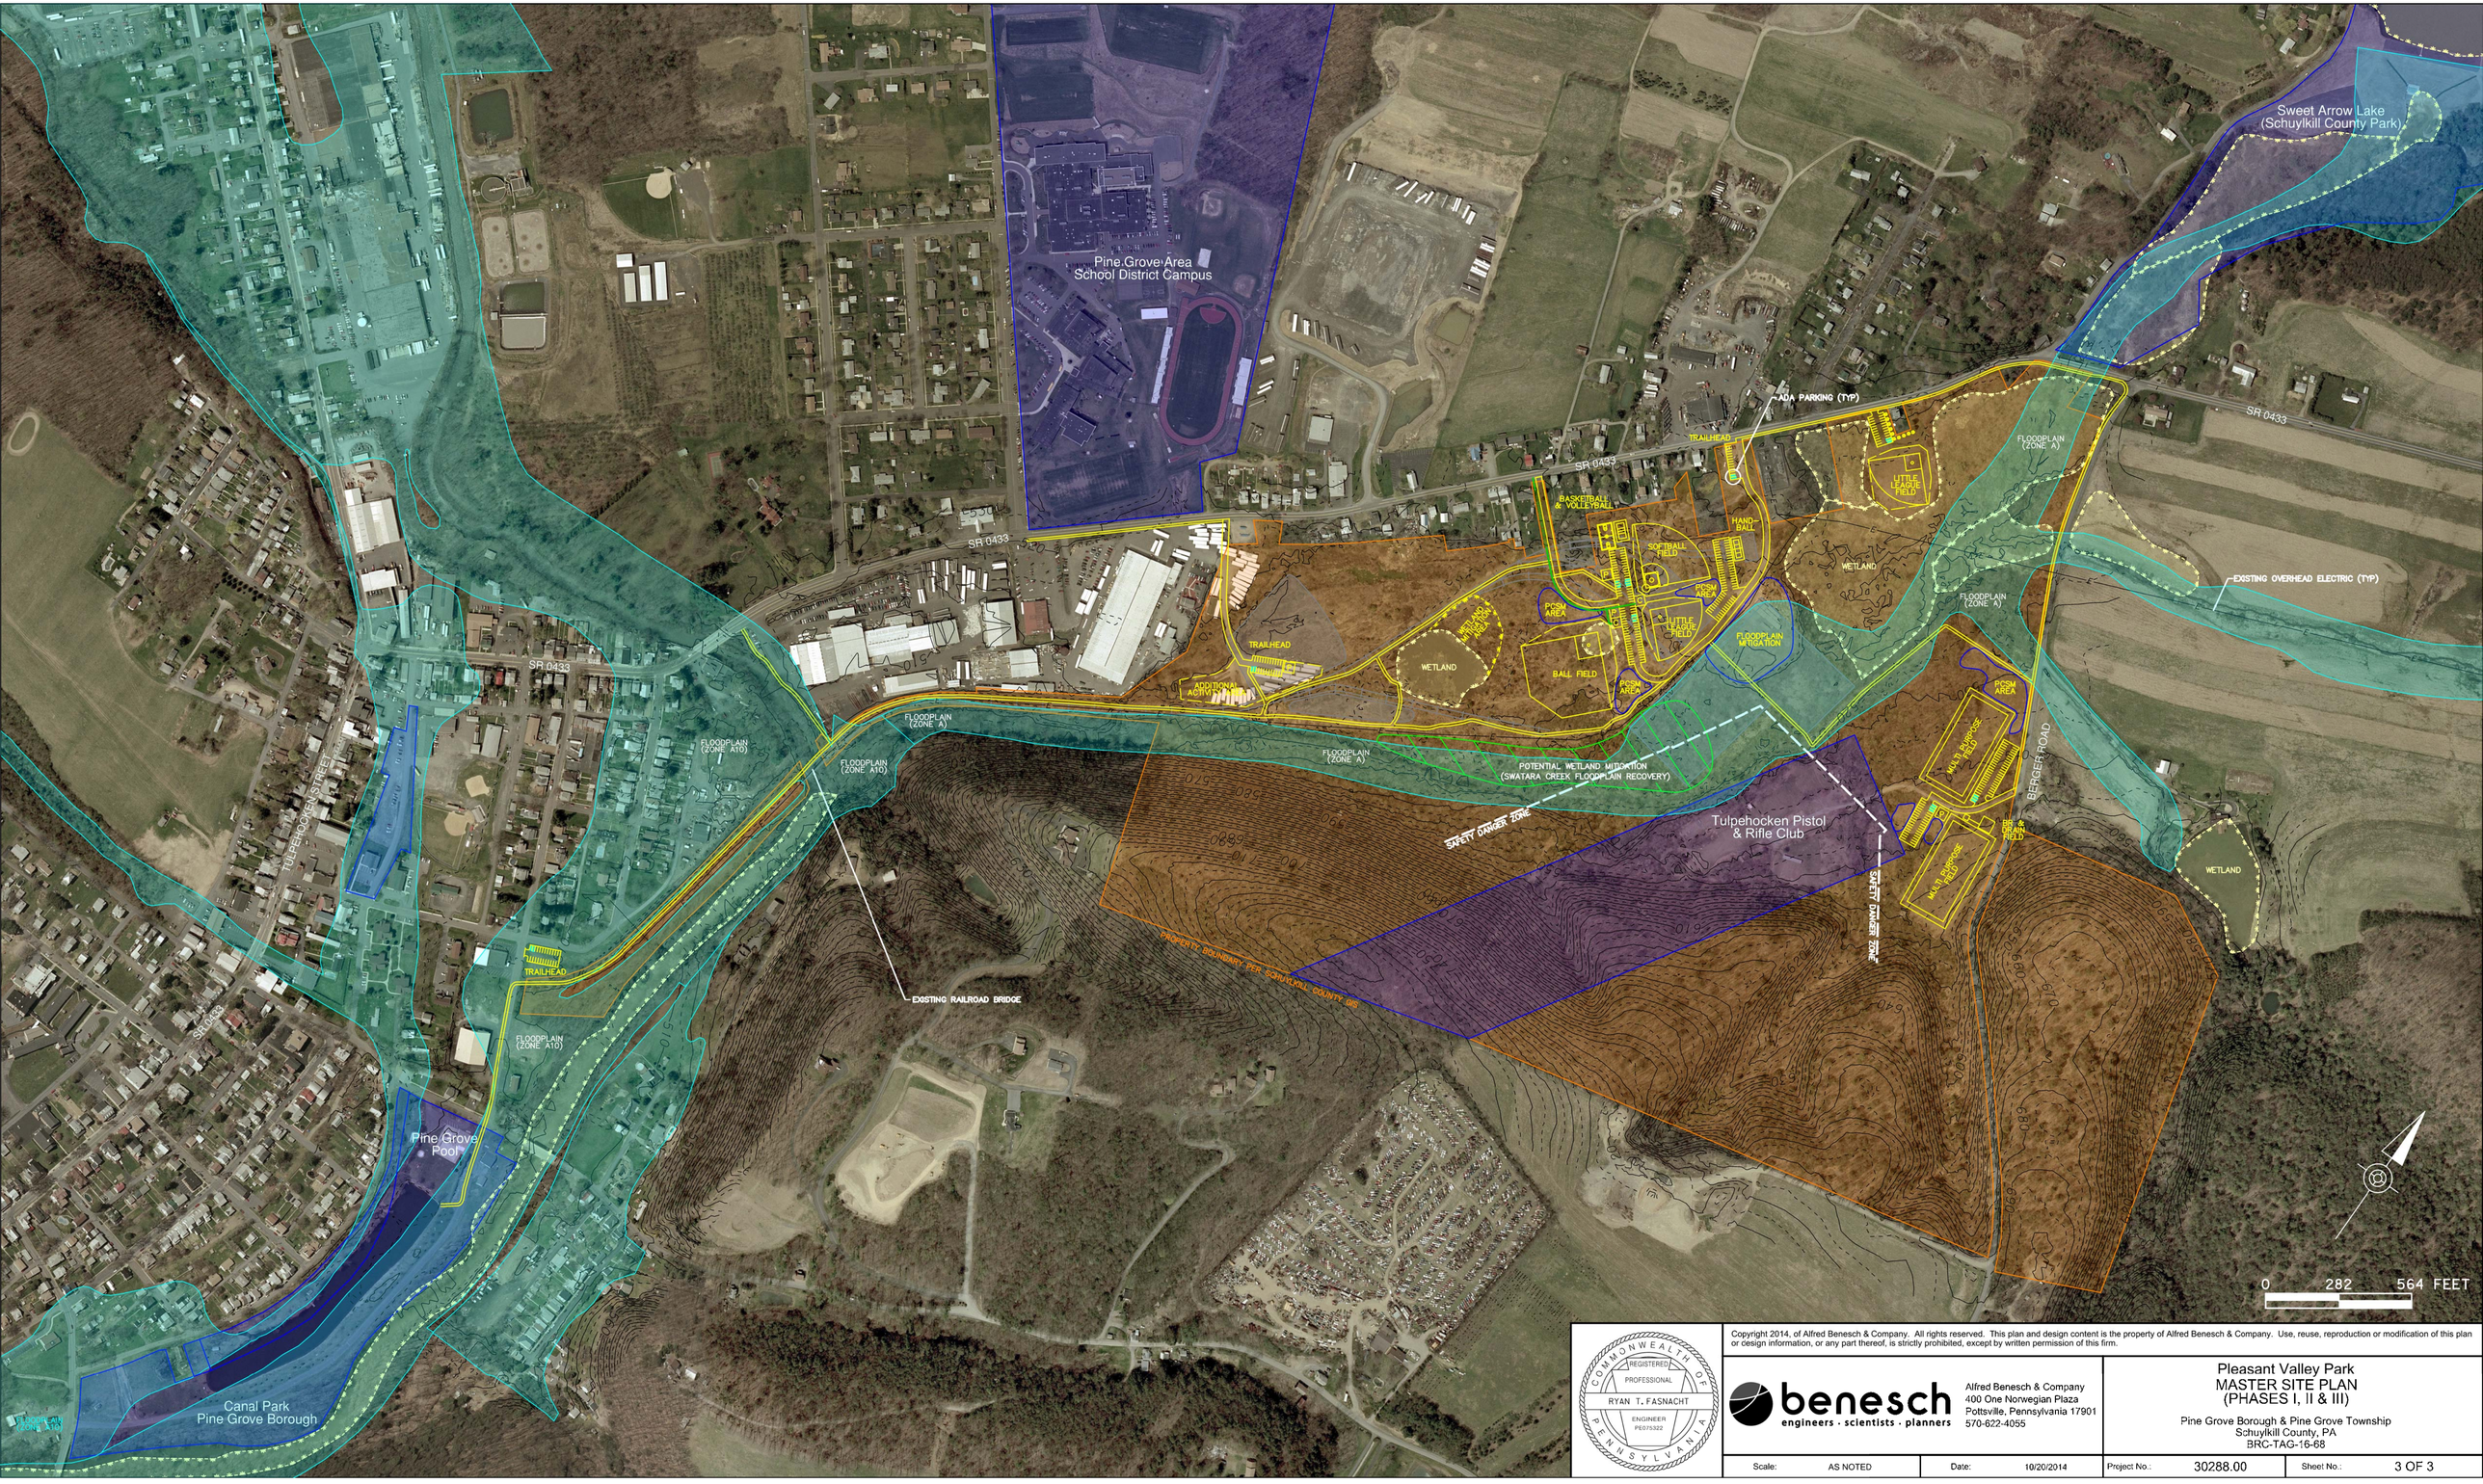

Copyright 2014, of Alfred Benesch & Company. All rights reserved. This plan and design content is the property of Alfred Benesch & Company. Use, reuse, reproduction or modification of this plan or design information, or any part thereof, is strictly prohibited, except by written permission of this firm.

COMMONWEALTH OF PENNSYLVANIA
REGISTERED PROFESSIONAL
RYAN T. FASNACHT
ENGINEER
PE075322

benesch
engineers · scientists · planners
Alfred Benesch & Company
400 One Norwegian Plaza
Pottsville, Pennsylvania 17901
570-622-4055

Pleasant Valley Park
MASTER SITE PLAN (PHASES I, II & III)

Pine Grove Borough & Pine Grove Township
Schuylkill County, PA
BRC-TAG-16-68

Scale:	AS NOTED	Date:	10/20/2014	Project No.:	30288.00	Sheet No.:	3 OF 3